



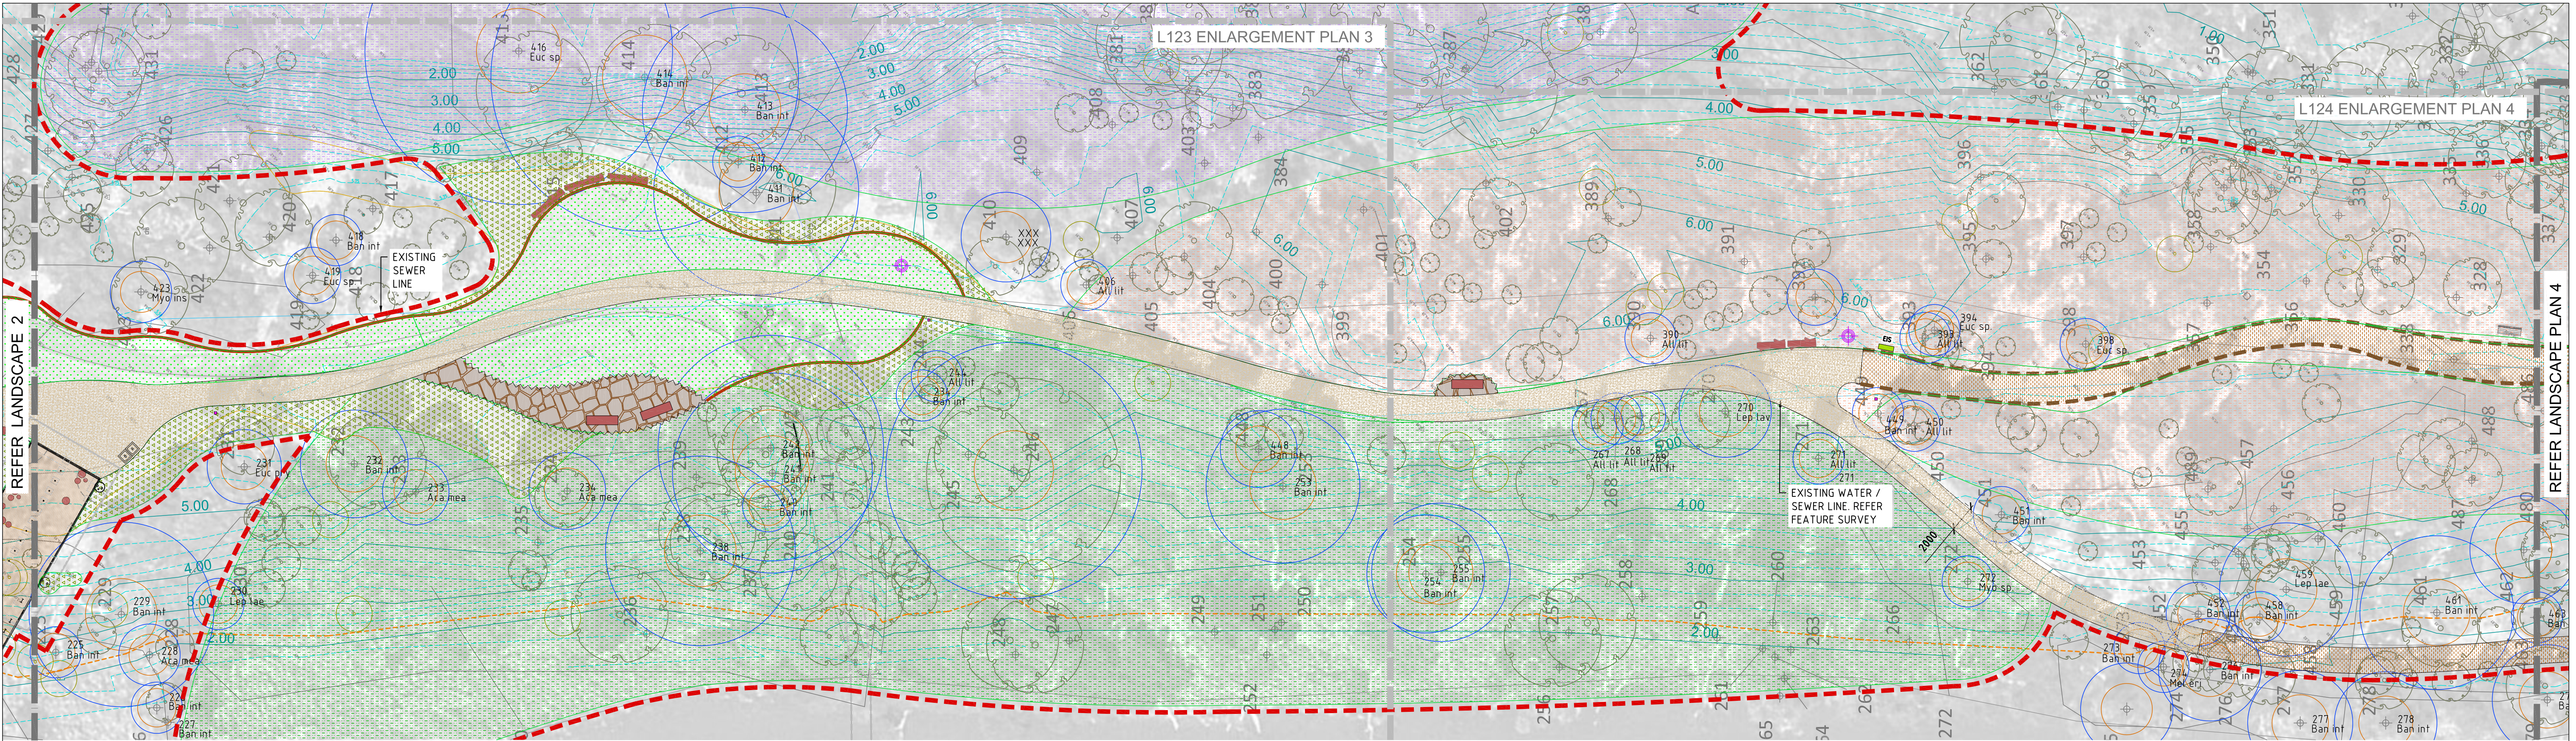

1 LANDSCAPE PLAN 3

Scale: 1:250

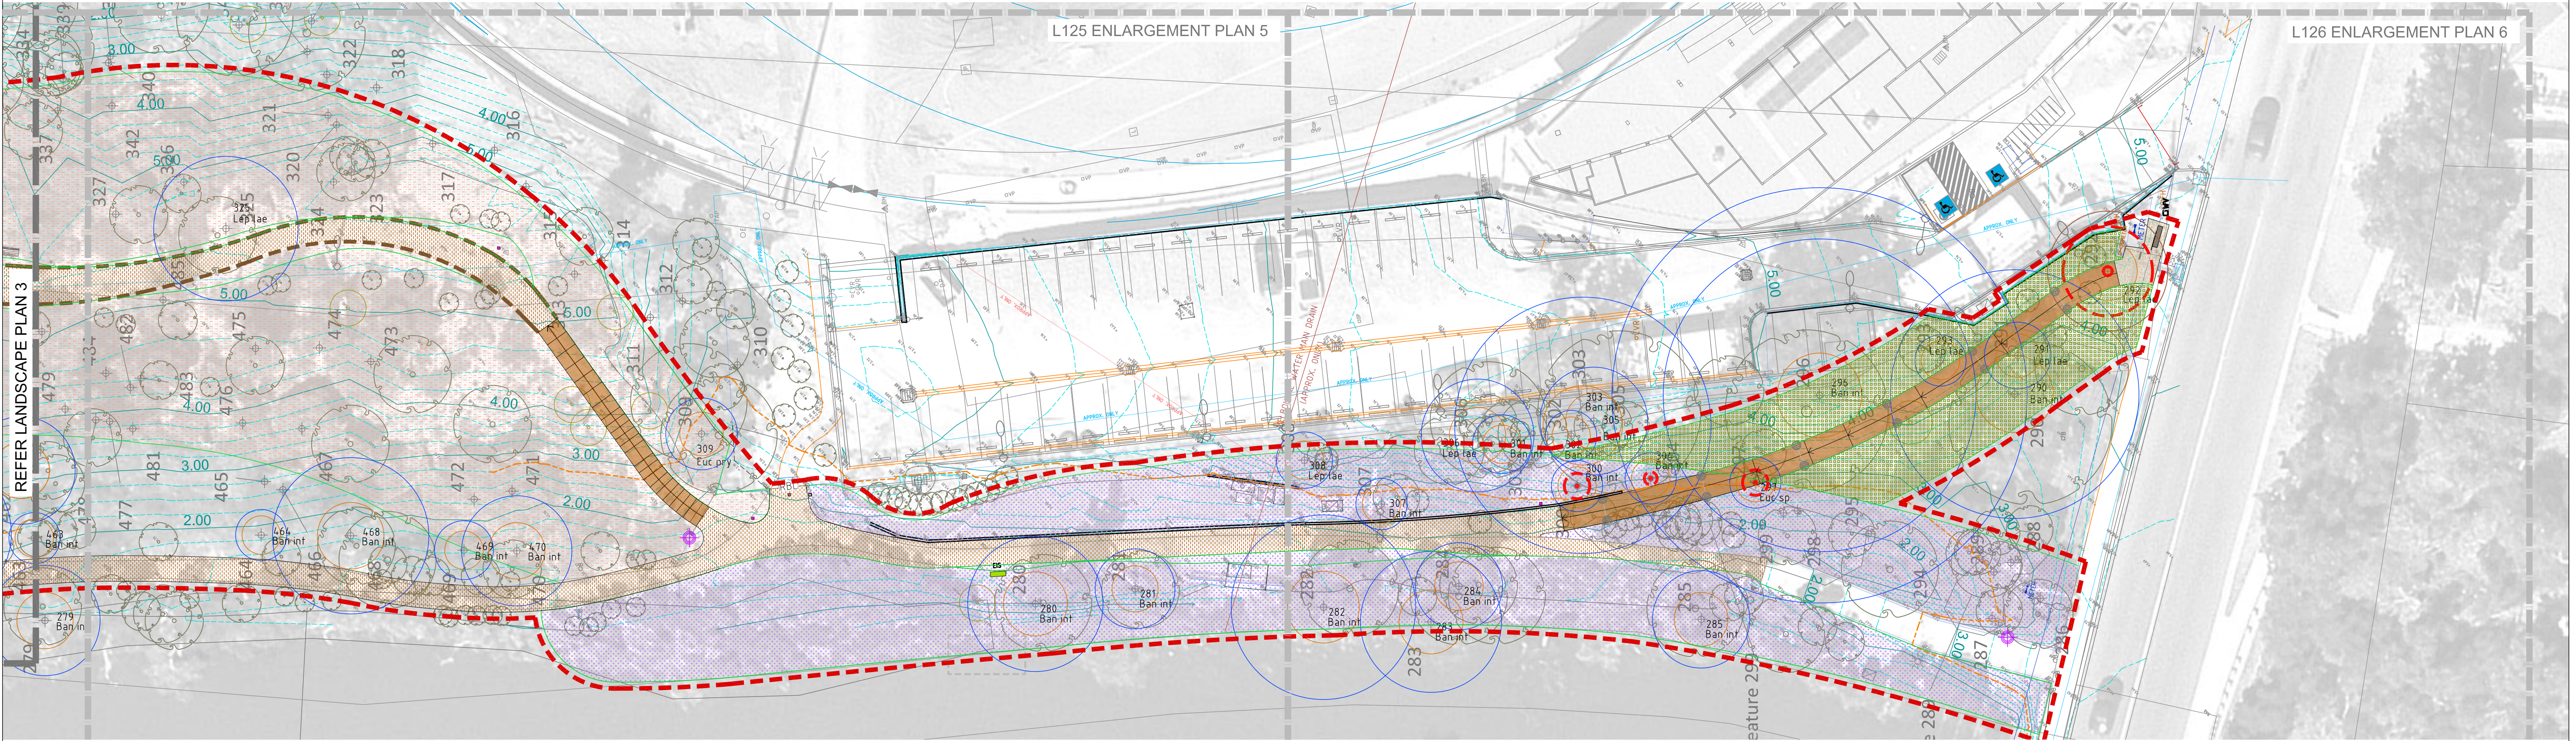

2 LANDSCAPE PLAN 4

Scale: 1:250

FOR TENDER
NOT FOR CONSTRUCTION

T1	TENDER ISSUE	TK	11/02/22	REV	DESCRIPTION	BY	DATE
REV	DESCRIPTION	BY	DATE	REV	DESCRIPTION	BY	DATE

© COPYRIGHT
This drawing and design remains the property of RUSH WRIGHT ASSOCIATES Pty Ltd and may not be copied in any way without prior written approval from RWA. ALL DIMENSIONS ARE IN MILLIMETERS. DO NOT SCALE DRAWINGS. VERIFY ALL DIMENSIONS AND LEVELS ON SITE BEFORE COMMENCING ANY WORK OR SHOP DRAWINGS OR ORDERING ANY MATERIALS. NOTIFY SUPERINTENDENT OF ANY DISCREPANCIES IMMEDIATELY.

IMPORTANT NOTE
THIS DRAWING MUST BE READ IN CONJUNCTION WITH THE OTHER CONTRACT DOCUMENTS AND ANY INSTRUCTIONS ISSUED DURING THE COURSE OF THE CONTRACT. IT IS THE RESPONSIBILITY OF CONTRACTORS TO VERIFY THE LOCATION OF ALL UNDERGROUND SERVICES PRIOR TO COMMENCING ANY EXCAVATIONS.

rushwright associates
Level 5, 105 Swan Street
Melbourne VIC 3000
Tel: 03 9600 4200
Fax: 03 9600 4201
info@rushwright.com.au


CLIENT
FRANKSTON
CITY COUNCIL



PROJECT
KANANOOK
CREEK
GARDENS

TITLE
LANDSCAPE PLANS
3 & 4

CREATED	TK	SCALE	AS SHOWN
STATUS	TE		
DRAWN	TK	CHECKED	APPROVED
TK	TK	MW	
DRAWING No.	L112	JOB No.	0634
		REV	T1

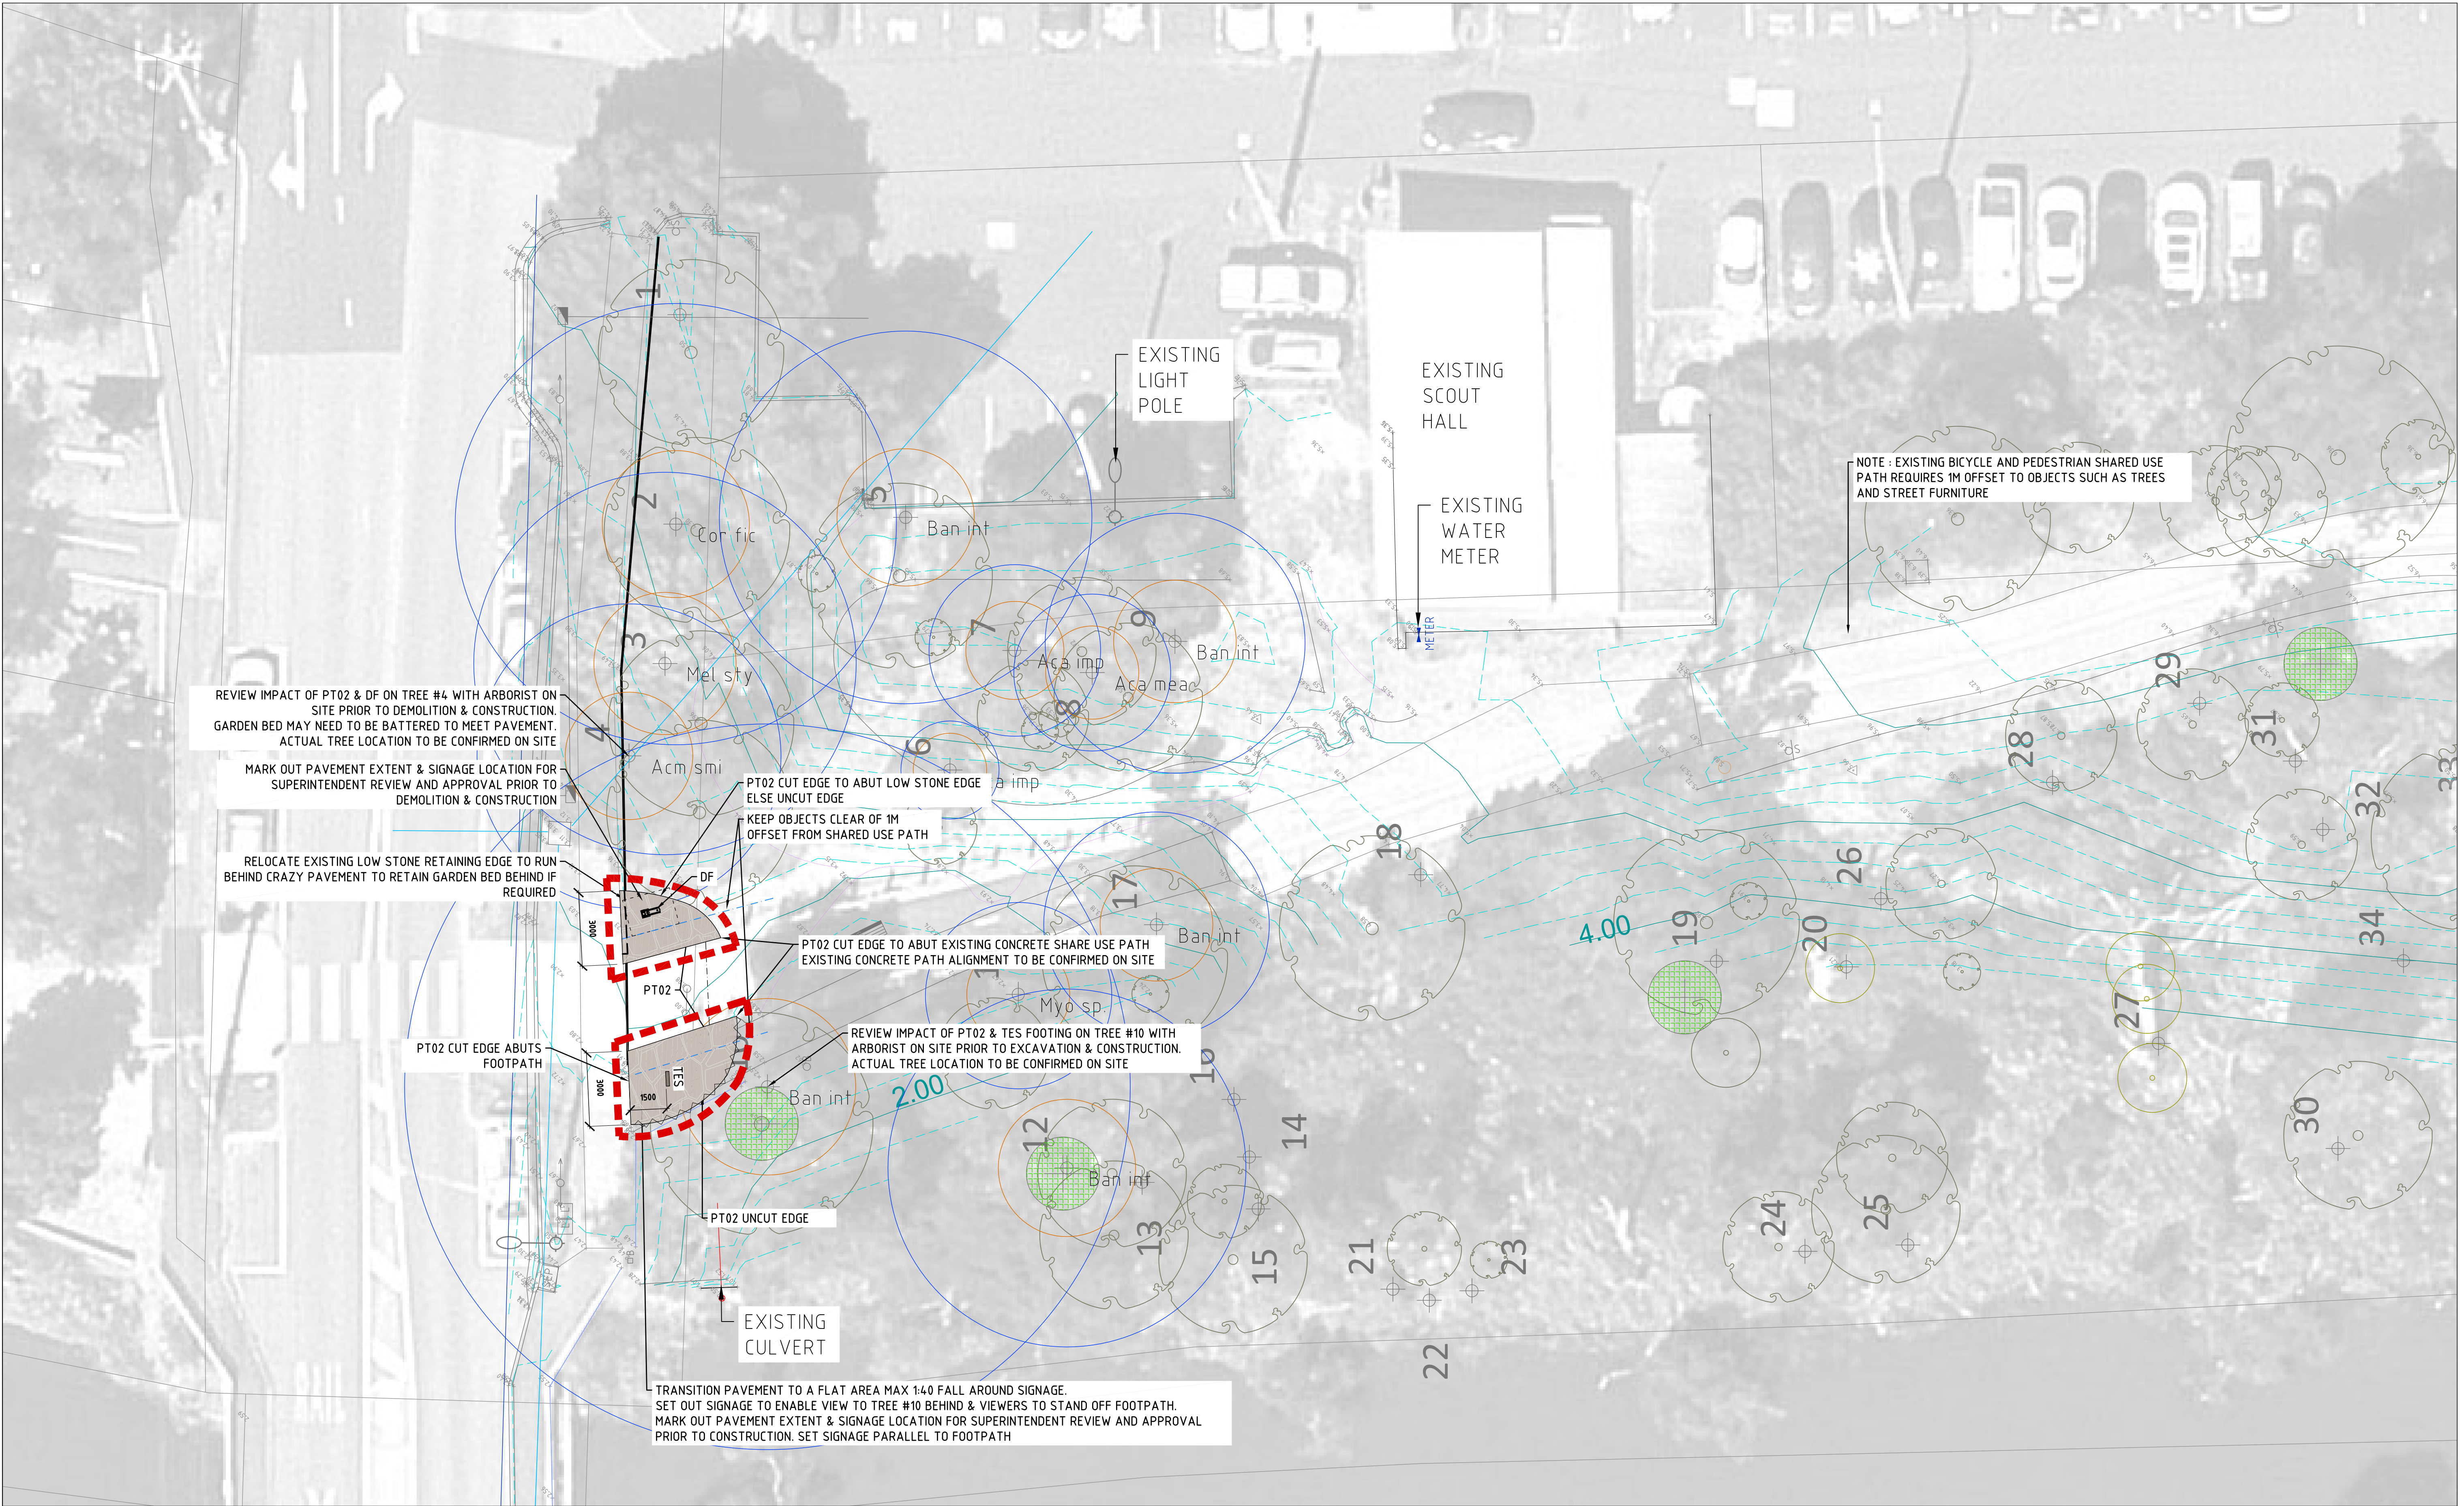

REFER L002 FOR LEGEND AND L003 & L004 FOR MATERIAL SCHEDULES

FOR TENDER
NOT FOR CONSTRUCTION

T1	TENDER ISSUE	TK	11/02/22				
REV	DESCRIPTION	BY	DATE	REV	DESCRIPTION	BY	DATE

© COPYRIGHT
This drawing and design remains the property of RUSH WRIGHT ASSOCIATES Pty Ltd and may not be copied in any way without prior written approval from RWA. ALL DIMENSIONS ARE IN MILLIMETERS. DO NOT SCALE DRAWINGS. VERIFY ALL DIMENSIONS AND LEVELS ON SITE BEFORE COMMENCING ANY WORK OR SHOP DRAWINGS OR ORDERING ANY MATERIALS. NOTIFY SUPERINTENDENT OF ANY DISCREPANCIES IMMEDIATELY.

IMPORTANT NOTE
THIS DRAWING MUST BE READ IN CONJUNCTION WITH THE OTHER CONTRACT DOCUMENTS AND ANY INSTRUCTIONS ISSUED DURING THE COURSE OF THE CONTRACT. IT IS THE RESPONSIBILITY OF CONTRACTORS TO VERIFY THE LOCATION OF ALL UNDERGROUND SERVICES PRIOR TO COMMENCING ANY EXCAVATIONS.


rushwright associates
Level 5, 105 Swan Street
Melbourne VIC 3000
Tel: 03 9602 4255
Fax: 03 9602 4256
info@rushwright.com

CLIENT
FRANKSTON
CITY COUNCIL
Frankston City

PROJECT
KANANOOK
CREEK
GARDENS

TITLE
LANDSCAPE
ENLARGEMENT PLAN 1

CREATED	TK	SCALE	1:125
STATUS	TE		
DRAWN	TK	CHECKED	APPROVED
TK	TK	MW	
DRAWING NO.	L121	JOB NO.	0634
		REV	T1

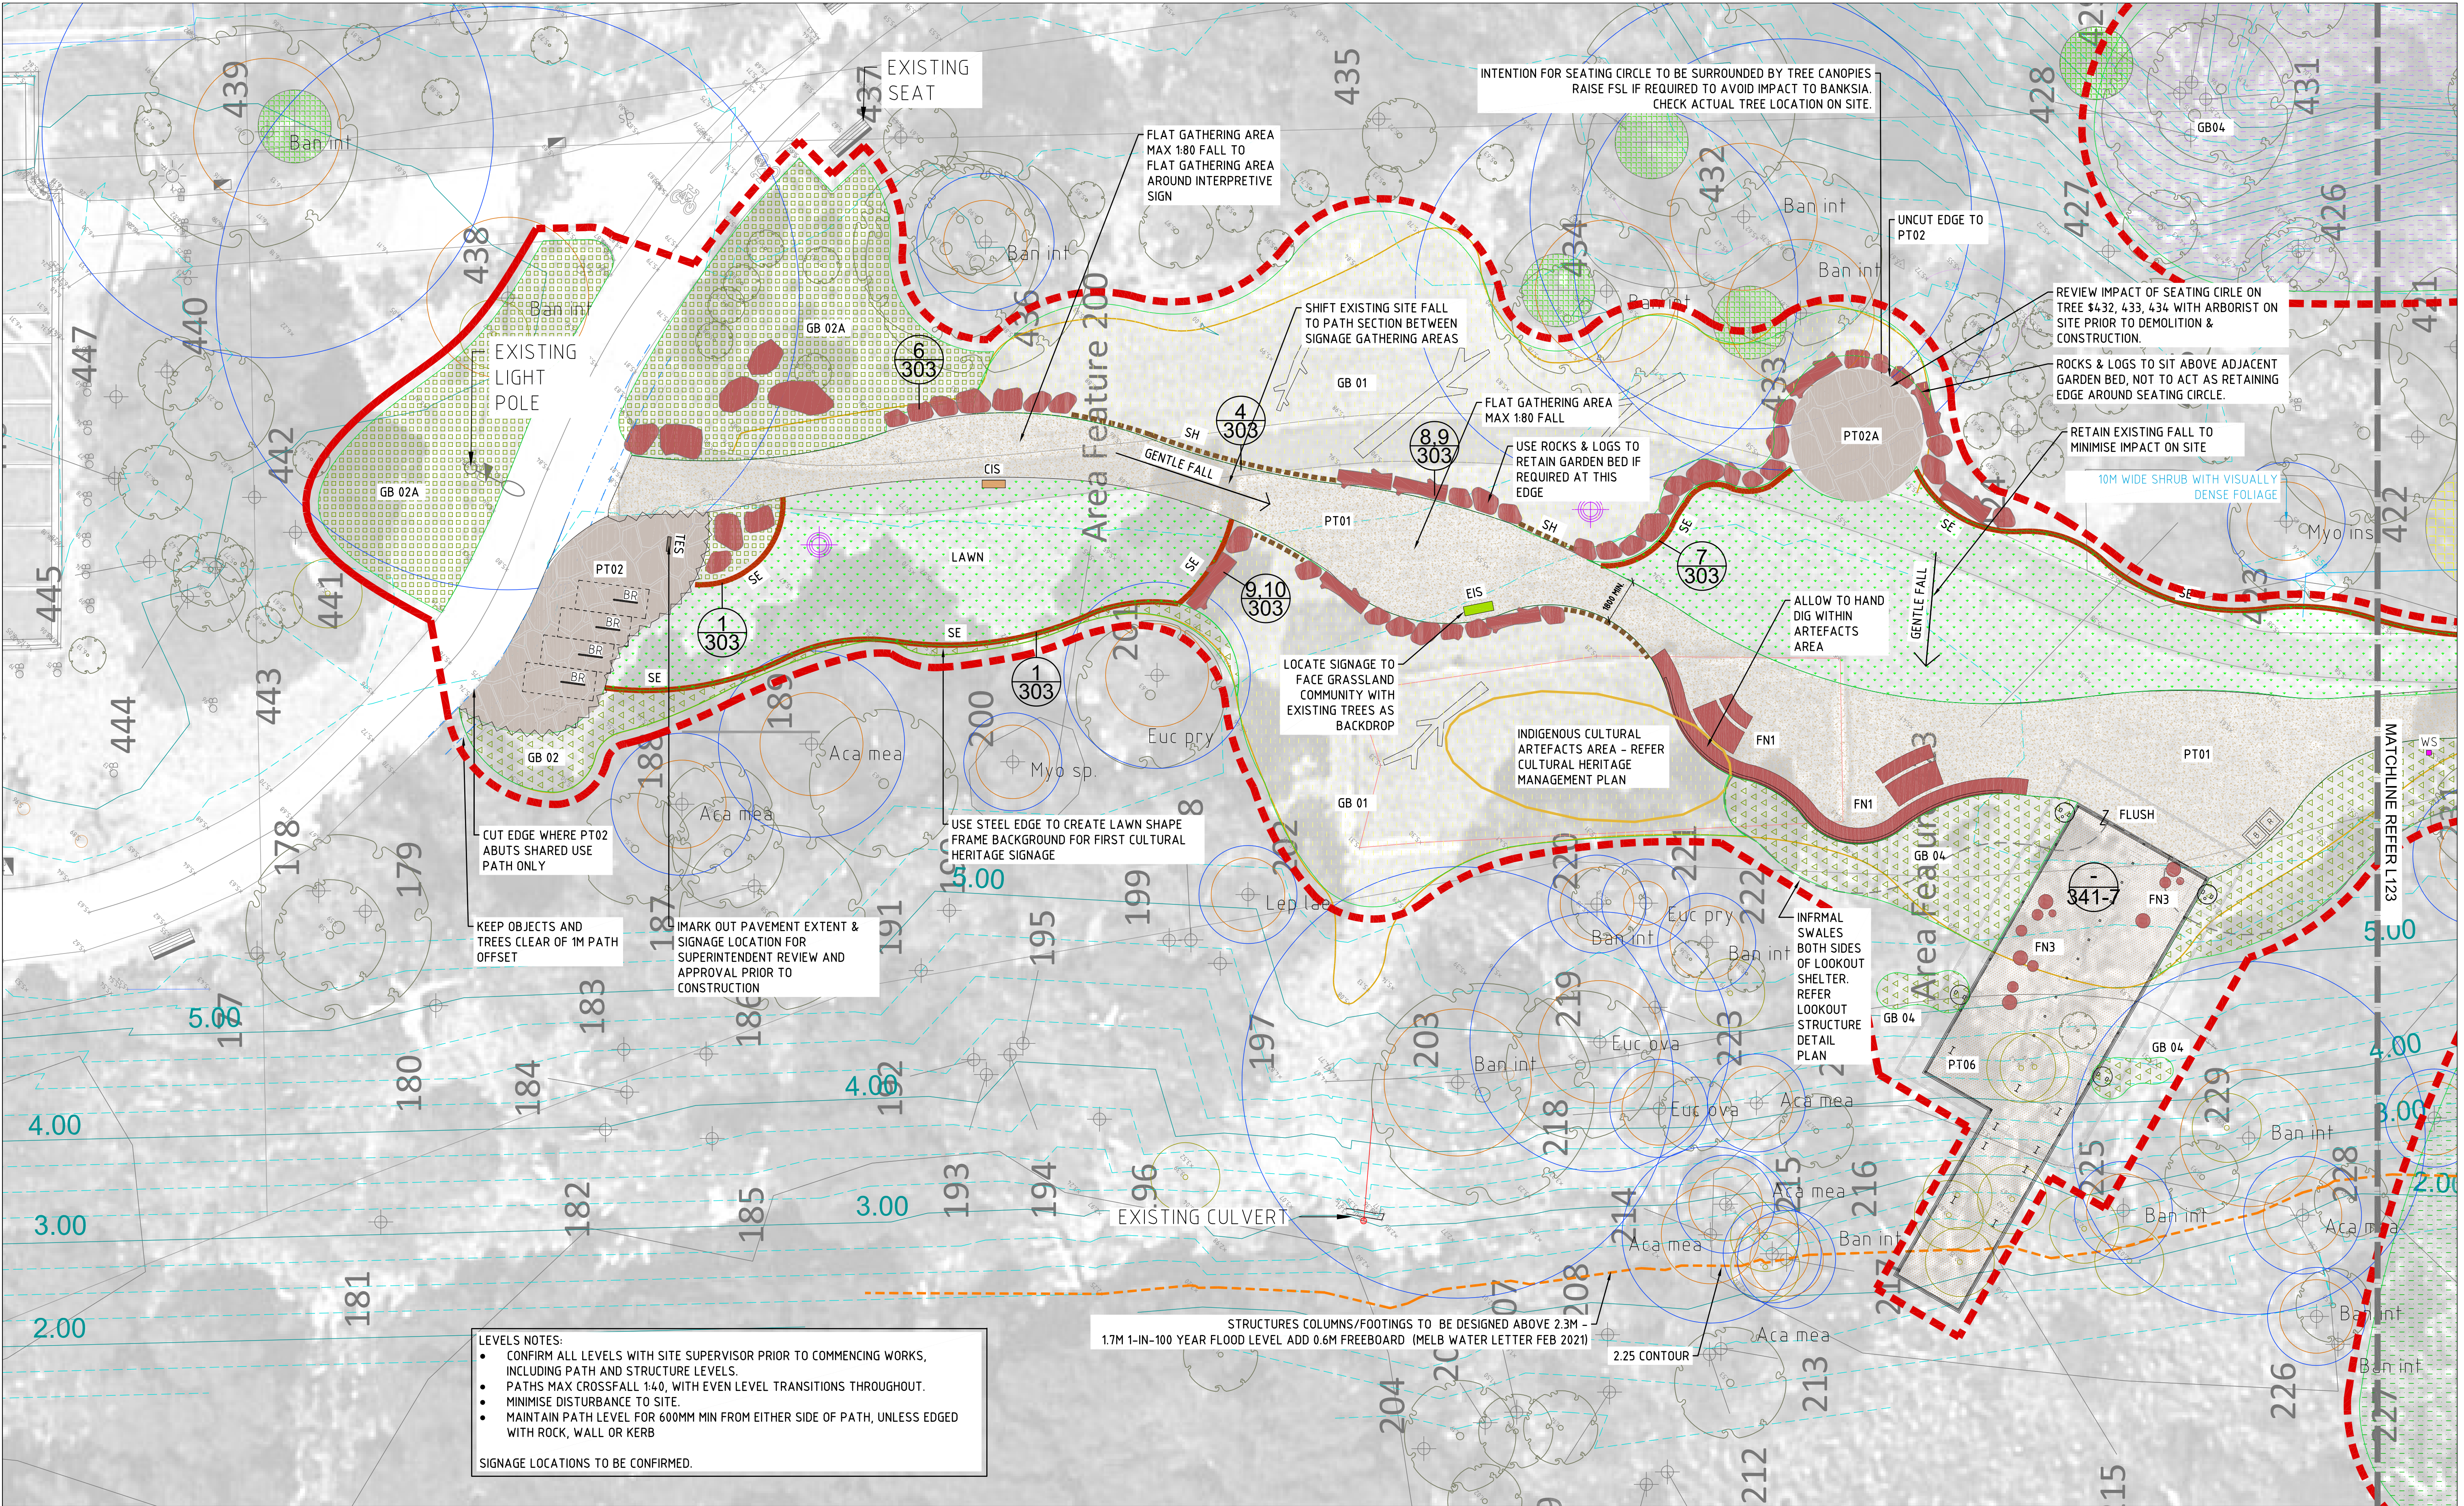

REFER L002 FOR LEGEND AND L003 & L004 FOR MATERIAL SCHEDULES

FOR TENDER
NOT FOR CONSTRUCTION

T1	TENDER ISSUE	TK	11/02/22	REV	DESCRIPTION	BY	DATE
REV	DESCRIPTION	BY	DATE	REV	DESCRIPTION	BY	DATE

© COPYRIGHT
This drawing and design remains the property of RUSH WRIGHT ASSOCIATES Pty Ltd and may not be copied in any way without prior written approval from RWA. ALL DIMENSIONS ARE IN MILLIMETERS. DO NOT SCALE DRAWINGS. VERIFY ALL DIMENSIONS AND LEVELS ON SITE BEFORE COMMENCING ANY WORK OR SHOP DRAWINGS OR ORDERING ANY MATERIALS. NOTIFY SUPERINTENDENT OF ANY DISCREPANCIES IMMEDIATELY.

IMPORTANT NOTE
THIS DRAWING MUST BE READ IN CONJUNCTION WITH THE OTHER CONTRACT DOCUMENTS AND ANY INSTRUCTIONS ISSUED DURING THE COURSE OF THE CONTRACT. IT IS THE RESPONSIBILITY OF CONTRACTORS TO VERIFY THE LOCATION OF ALL UNDERGROUND SERVICES PRIOR TO COMMENCING ANY EXCAVATIONS.

rushwright associates
Level 5, 105 Swan Street
Melbourne VIC 3000
Tel: 03 9603 4225
Fax: 03 9603 4226
info@rwa.com.au


CLIENT
FRANKSTON
CITY COUNCIL



PROJECT
KANANOOK
CREEK
GARDENS

TITLE
LANDSCAPE
ENLARGEMENT PLAN 2

CREATED	TK	SCALE	1:125
STATUS	TE	JOB NO.	0634
DRAWN	TK	CHECKED	MW
DRAWING NO.	L122	REV	T1

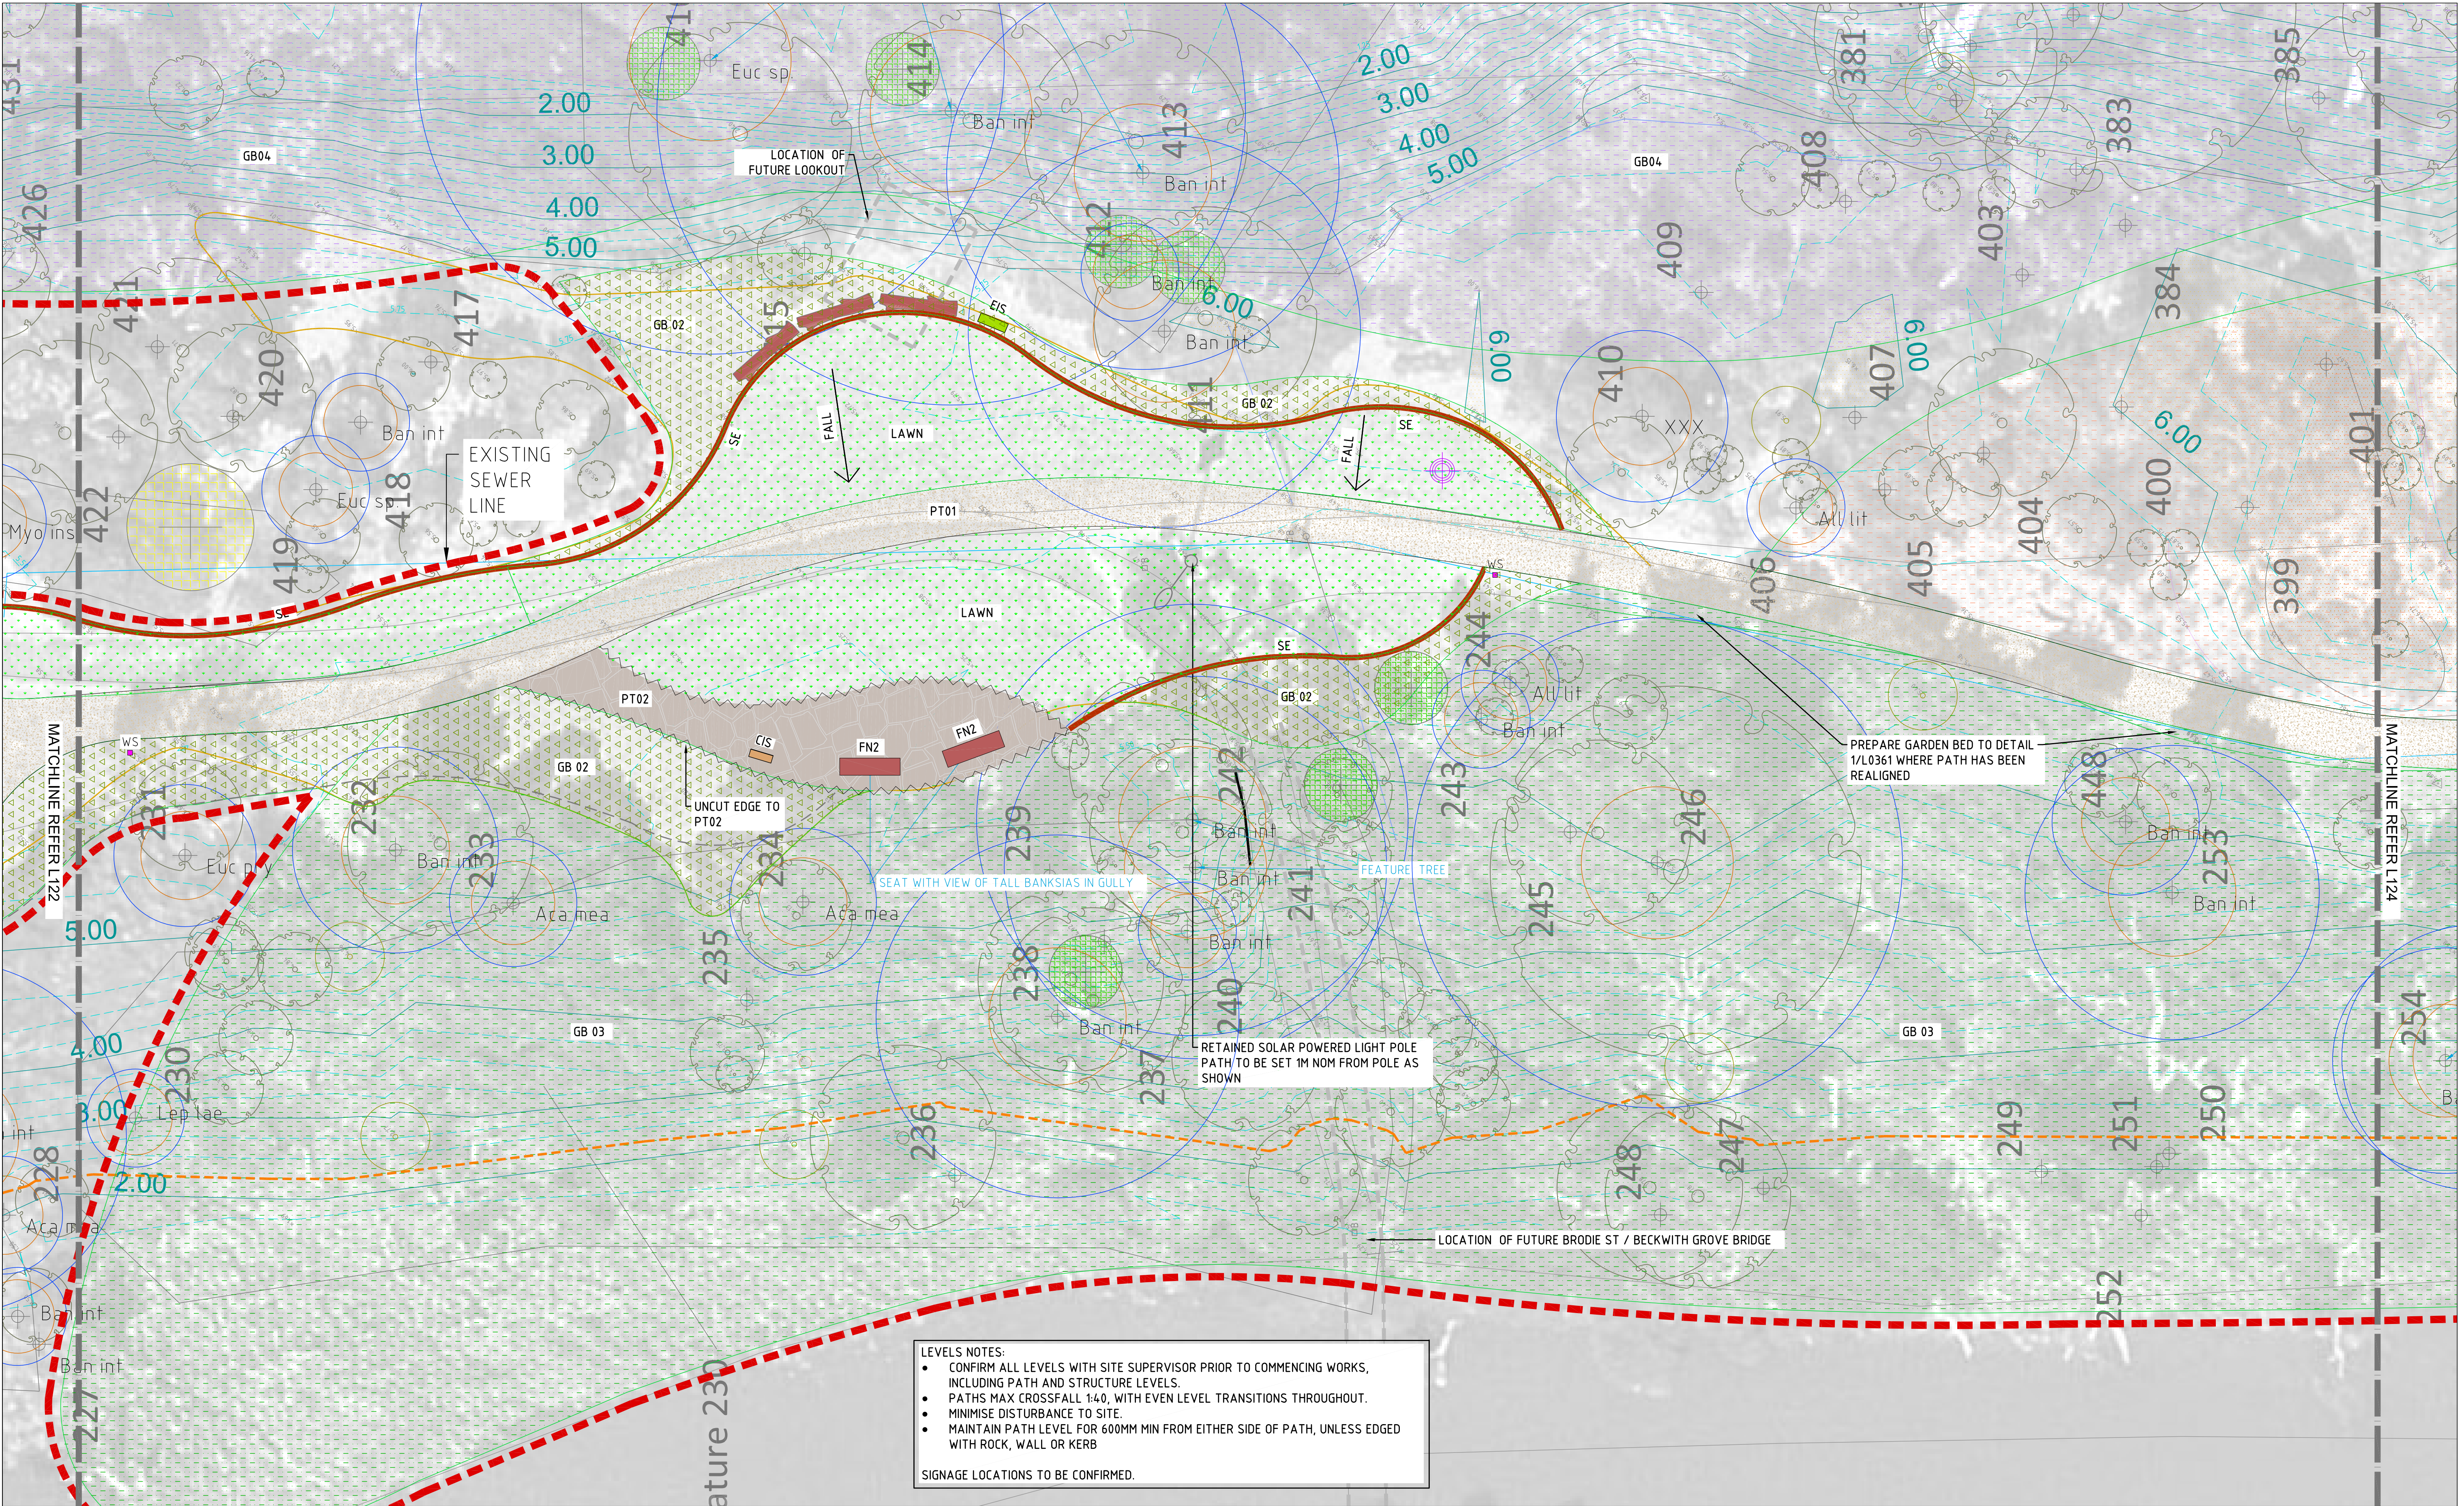

REFER L002 FOR LEGEND AND L003 & L004 FOR MATERIAL SCHEDULES

FOR TENDER
NOT FOR CONSTRUCTION

REV	DESCRIPTION	BY	DATE	REV	DESCRIPTION	BY	DATE
T1	TENDER ISSUE	TK	11/02/22				

© COPYRIGHT
This drawing and design remains the property of RUSH WRIGHT ASSOCIATES Pty Ltd and may not be copied in any way without prior written approval from RWA. ALL DIMENSIONS ARE IN MILLIMETERS. DO NOT SCALE DRAWINGS. VERIFY ALL DIMENSIONS AND LEVELS ON SITE BEFORE COMMENCING ANY WORK OR SHOP DRAWINGS OR ORDERING ANY MATERIALS. NOTIFY SUPERINTENDENT OF ANY DISCREPANCIES IMMEDIATELY.

IMPORTANT NOTE
THIS DRAWING MUST BE READ IN CONJUNCTION WITH THE OTHER CONTRACT DOCUMENTS AND ANY INSTRUCTIONS ISSUED DURING THE COURSE OF THE CONTRACT. IT IS THE RESPONSIBILITY OF CONTRACTORS TO VERIFY THE LOCATION OF ALL UNDERGROUND SERVICES PRIOR TO COMMENCING ANY EXCAVATIONS.


rushwright associates
Level 5, 105 Swan Street
Melbourne VIC 3000
Tel: 03 9603 4320
Fax: 03 9603 4321
info@rushwright.com

CLIENT
FRANKSTON
CITY COUNCIL
Frankston City

PROJECT
KANANOOK
CREEK
GARDENS

TITLE
LANDSCAPE
ENLARGEMENT PLAN 3

CREATED	TK	SCALE	1:125
STATUS	TE		
DRAWN	TK	CHECKED	TK
APPROVED	MW		
JOB No.	0634		
REV	T1		

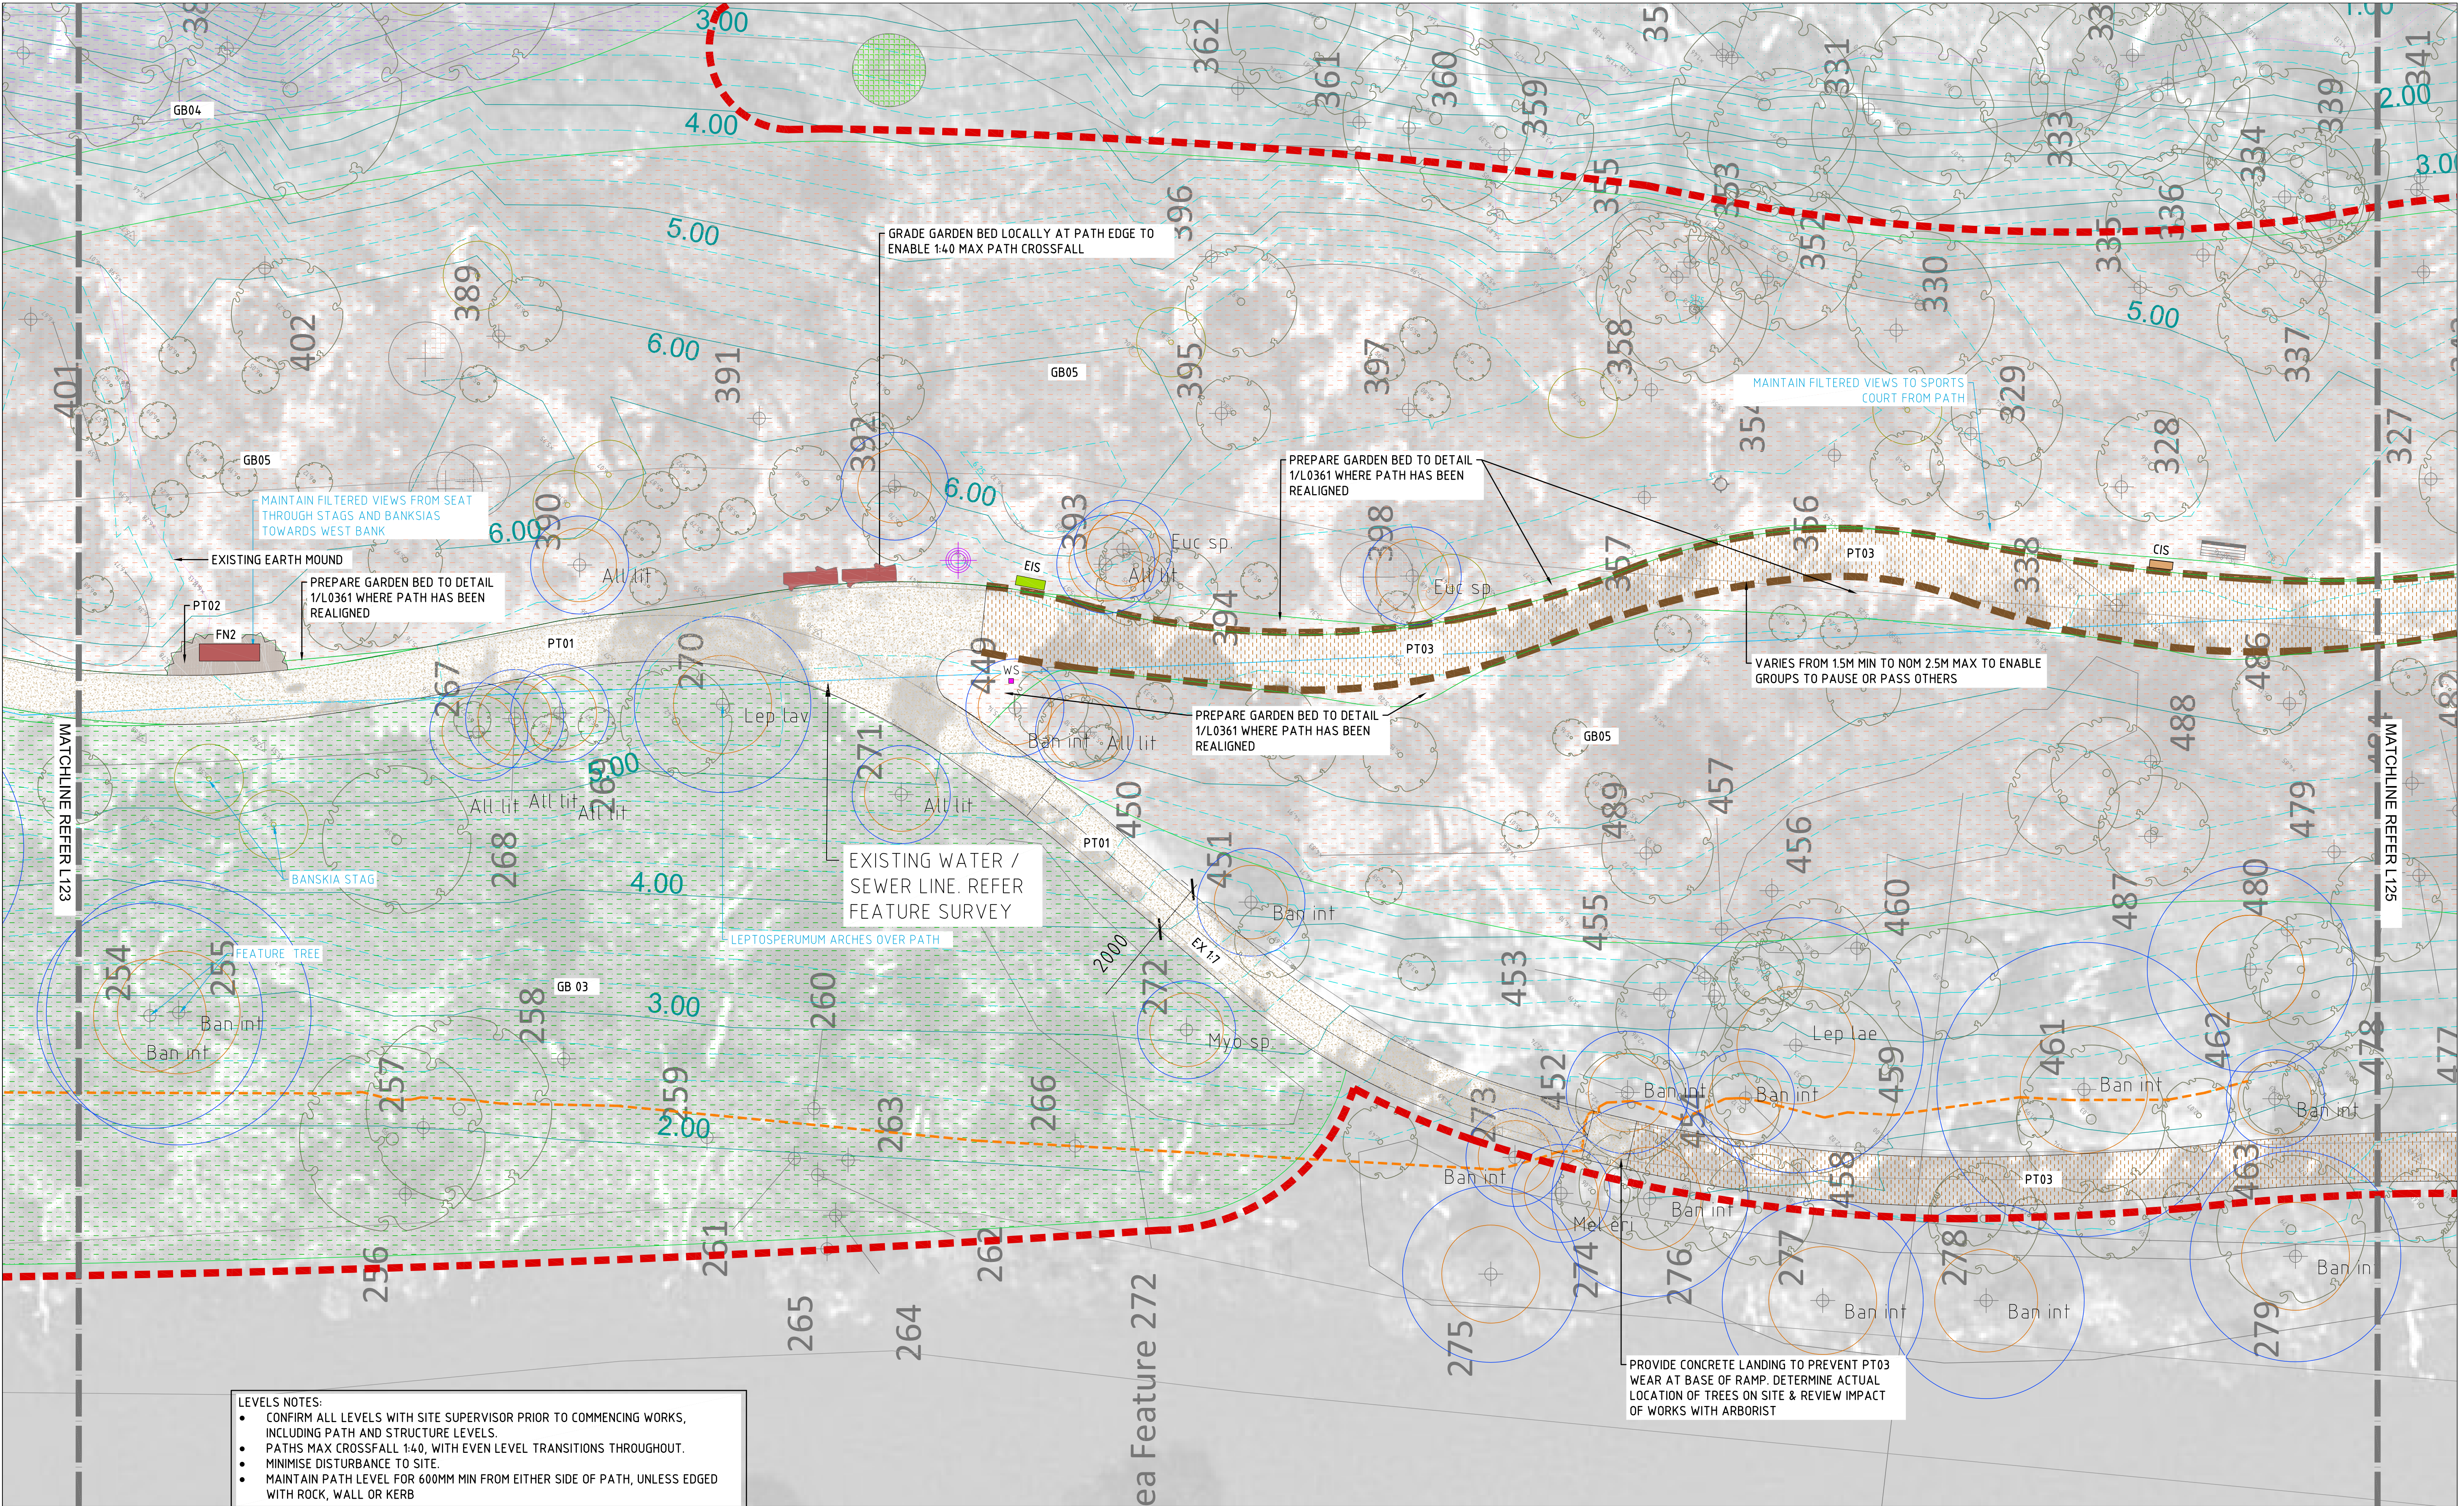

LEVELS NOTES:

- CONFIRM ALL LEVELS WITH SITE SUPERVISOR PRIOR TO COMMENCING WORKS, INCLUDING PATH AND STRUCTURE LEVELS.
- PATHS MAX CROSSFALL 1:40, WITH EVEN LEVEL TRANSITIONS THROUGHOUT.
- MINIMISE DISTURBANCE TO SITE.
- MAINTAIN PATH LEVEL FOR 600MM MIN FROM EITHER SIDE OF PATH, UNLESS EDGED WITH ROCK, WALL OR KERB

REFER L002 FOR LEGEND AND L003 & L004 FOR MATERIAL SCHEDULES

FOR TENDER
NOT FOR CONSTRUCTION

T1	TENDER ISSUE	TK	11/02/22	REV	DESCRIPTION	BY	DATE
REV	DESCRIPTION	BY	DATE	REV	DESCRIPTION	BY	DATE

© COPYRIGHT
This drawing and design remains the property of RUSH WRIGHT ASSOCIATES Pty Ltd and may not be copied in any way without prior written approval from RWA. ALL DIMENSIONS ARE IN MILLIMETERS. DO NOT SCALE DRAWINGS. VERIFY ALL DIMENSIONS AND LEVELS ON SITE BEFORE COMMENCING ANY WORK OR SHOP DRAWINGS OR ORDERING ANY MATERIALS. NOTIFY SUPERINTENDENT OF ANY DISCREPANCIES IMMEDIATELY.

IMPORTANT NOTE
THIS DRAWING MUST BE READ IN CONJUNCTION WITH THE OTHER CONTRACT DOCUMENTS AND ANY INSTRUCTIONS ISSUED DURING THE COURSE OF THE CONTRACT. IT IS THE RESPONSIBILITY OF CONTRACTORS TO VERIFY THE LOCATION OF ALL UNDERGROUND SERVICES PRIOR TO COMMENCING ANY EXCAVATIONS.


rushwright associates
Level 5, 105 Swan Street
Melbourne VIC 3000
Tel: 03 9602 4250
Fax: 03 9602 4251
Email: info@rwa.com.au

CLIENT
FRANKSTON
CITY COUNCIL
Frankston City

PROJECT
KANANOOK
CREEK
GARDENS

TITLE
LANDSCAPE
ENLARGEMENT PLAN 4

CREATED	TK	SCALE	1:125
STATUS	TE		
DRAWN	TK	CHECKED	APPROVED
TK	TK	MW	JOB No. 0634
DRAWING No.	L124	REV	T1

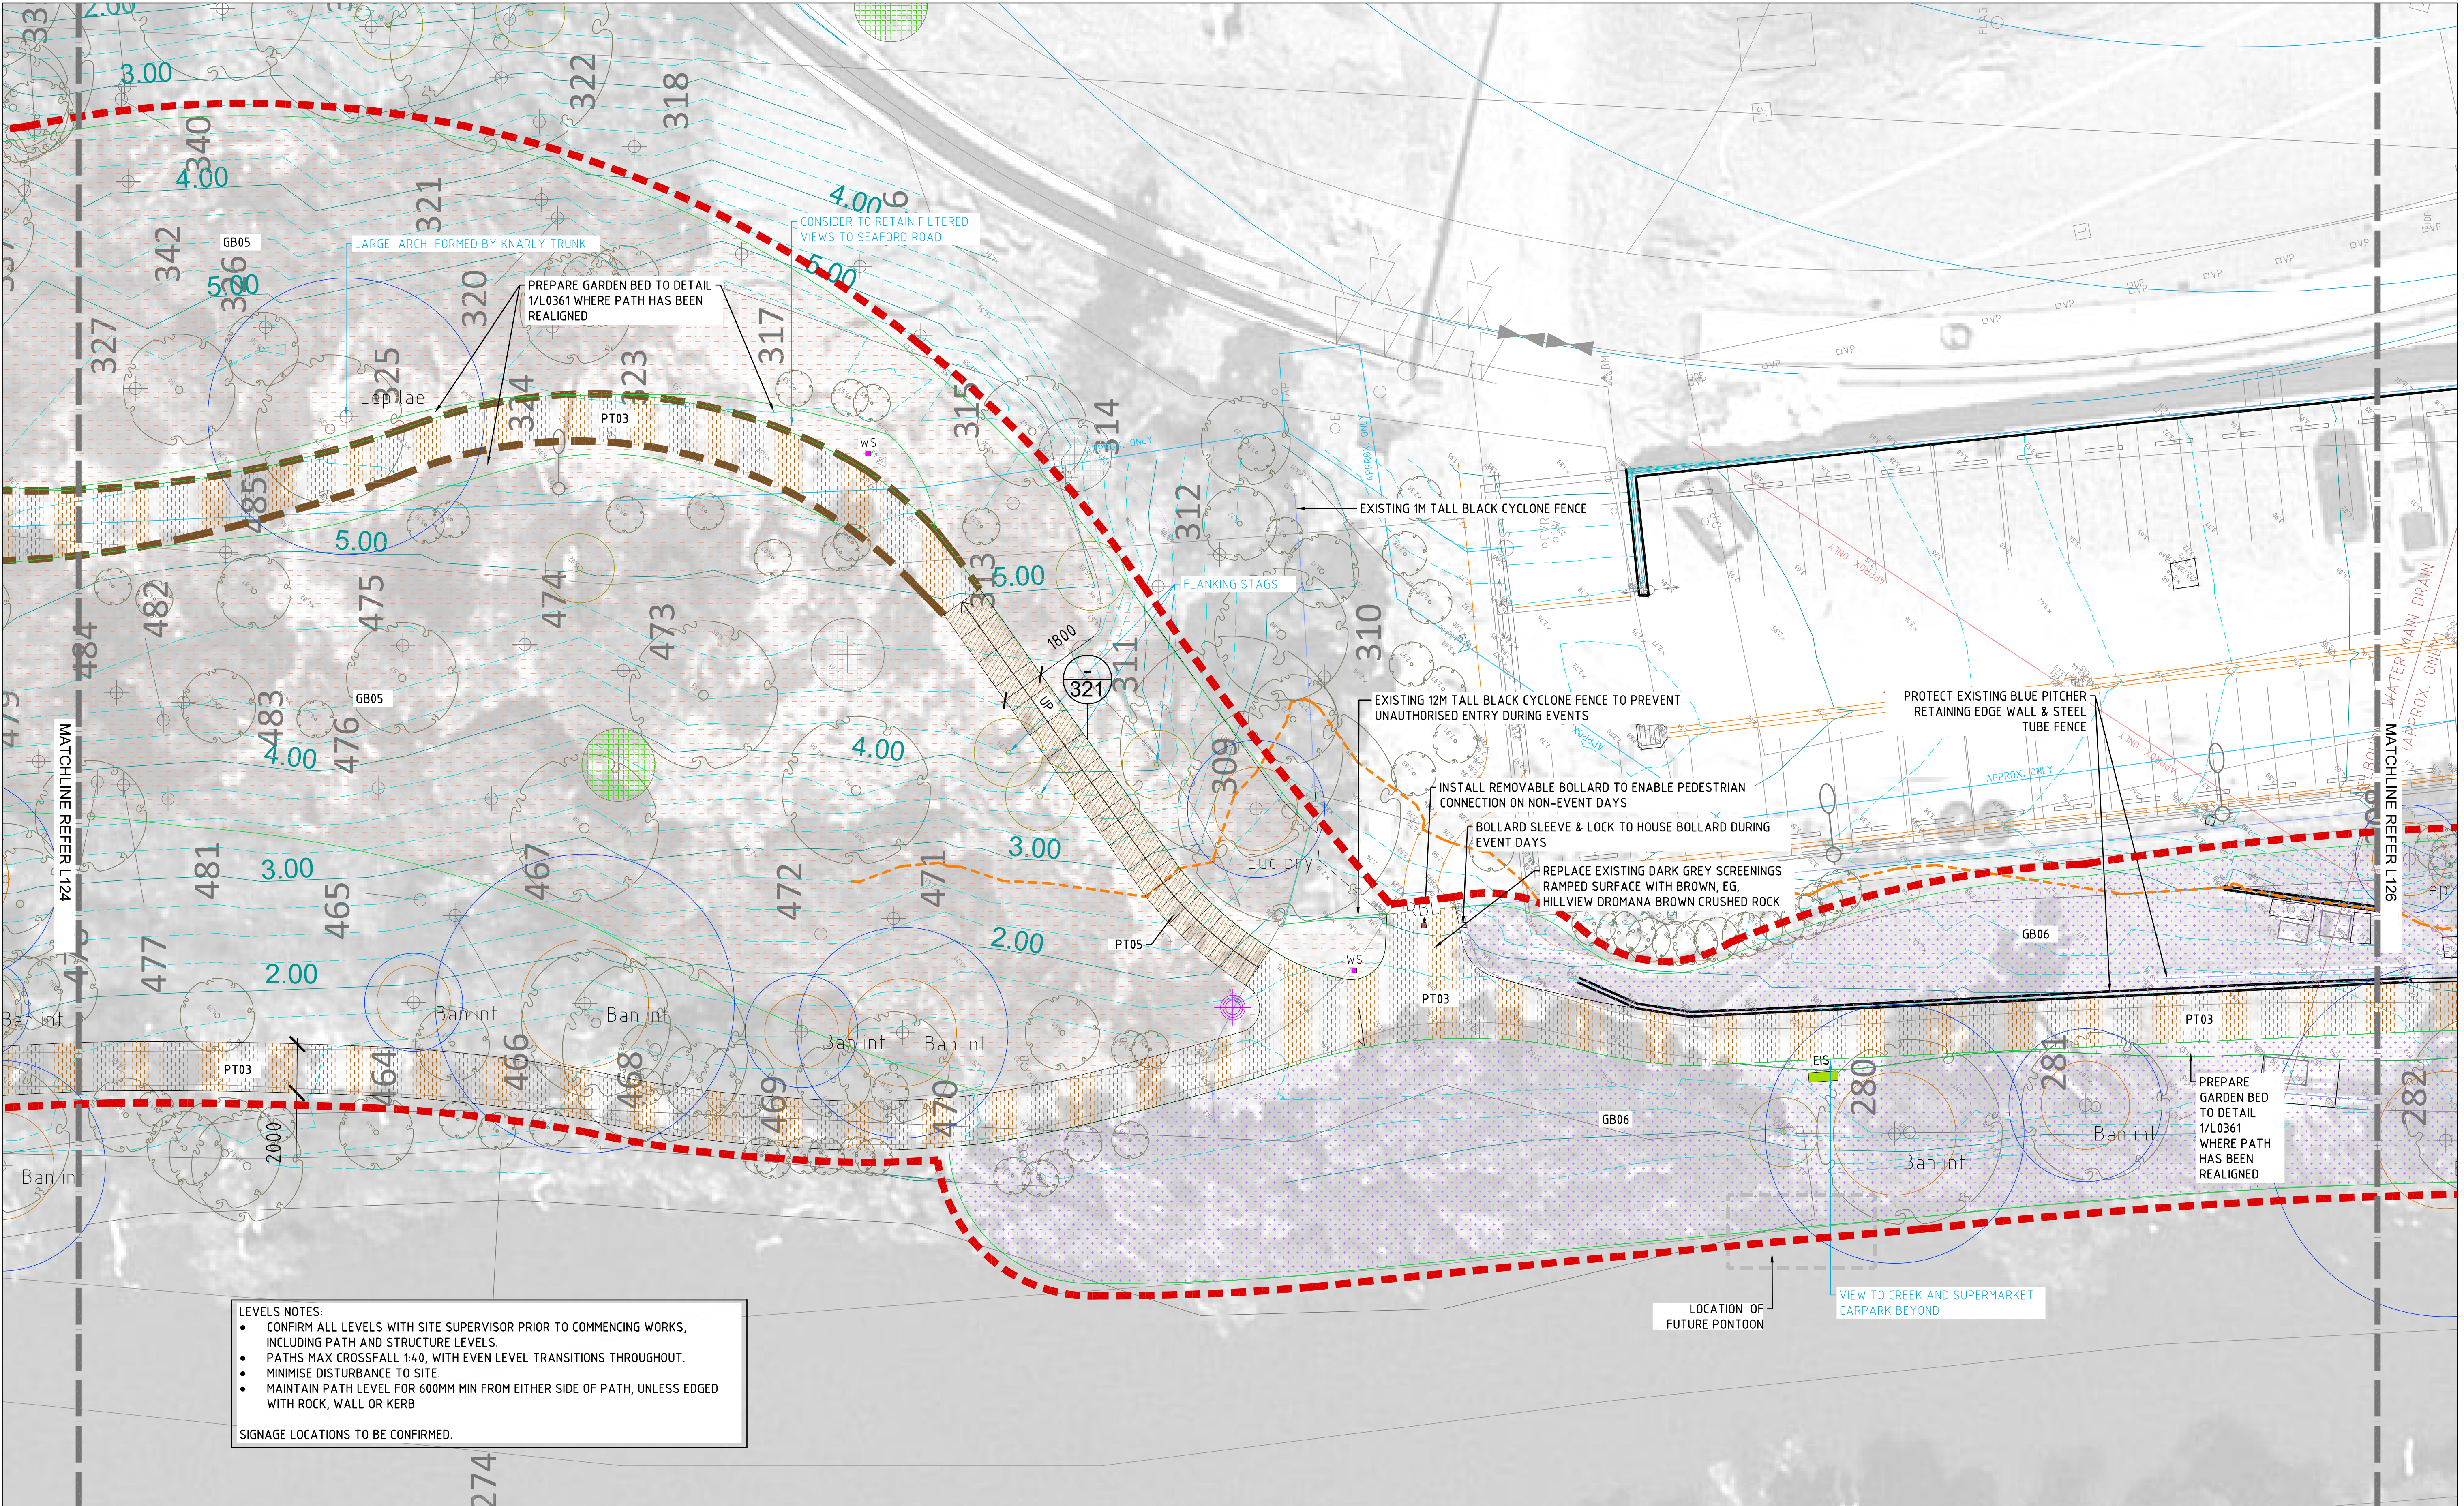

LEVELS NOTES:

- CONFIRM ALL LEVELS WITH SITE SUPERVISOR PRIOR TO COMMENCING WORKS, INCLUDING PATH AND STRUCTURE LEVELS.
- PATHS MAX CROSSFALL 1:40, WITH EVEN LEVEL TRANSITIONS THROUGHOUT.
- MINIMISE DISTURBANCE TO SITE.
- MAINTAIN PATH LEVEL FOR 600MM MIN FROM EITHER SIDE OF PATH, UNLESS EDGED WITH ROCK, WALL OR KERB

SIGNAGE LOCATIONS TO BE CONFIRMED.

REFER L002 FOR LEGEND AND L003 & L004 FOR MATERIAL SCHEDULES

FOR TENDER
NOT FOR CONSTRUCTION

T1	TENDER ISSUE	TK	11/02/22	REV	DESCRIPTION	BY	DATE
REV	DESCRIPTION	BY	DATE	REV	DESCRIPTION	BY	DATE

© COPYRIGHT
This drawing and design remains the property of RUSH WRIGHT ASSOCIATES Pty Ltd and may not be copied in any way without prior written approval from RWA. ALL DIMENSIONS ARE IN MILLIMETERS. DO NOT SCALE DRAWINGS. VERIFY ALL DIMENSIONS AND LEVELS ON SITE BEFORE COMMENCING ANY WORK OR SHOP DRAWINGS OR ORDERING ANY MATERIALS. NOTIFY SUPERINTENDENT OF ANY DISCREPANCIES IMMEDIATELY.

IMPORTANT NOTE
THIS DRAWING MUST BE READ IN CONJUNCTION WITH THE OTHER CONTRACT DOCUMENTS AND ANY INSTRUCTIONS ISSUED DURING THE COURSE OF THE CONTRACT. IT IS THE RESPONSIBILITY OF CONTRACTORS TO VERIFY THE LOCATION OF ALL UNDERGROUND SERVICES PRIOR TO COMMENCING ANY EXCAVATIONS.


rushwright associates
Level 5, 105 Swan Street
Melbourne VIC 3000
AUSTRLIA
Tel: 03 9602 4250
Fax: 03 9602 4249
info@rushwright.com

CLIENT
FRANKSTON
CITY COUNCIL
Frankston City

PROJECT
KANANOOK
CREEK
GARDENS

TITLE
LANDSCAPE
ENLARGEMENT PLAN 5

CREATED	TK	SCALE	AS SHOWN
STATUS	TE		
DRAWN	TK	CHECKED	APPROVED
TK	TK	MW	
DRAWING NO.	L125	JOB NO.	0634
		REV	T1

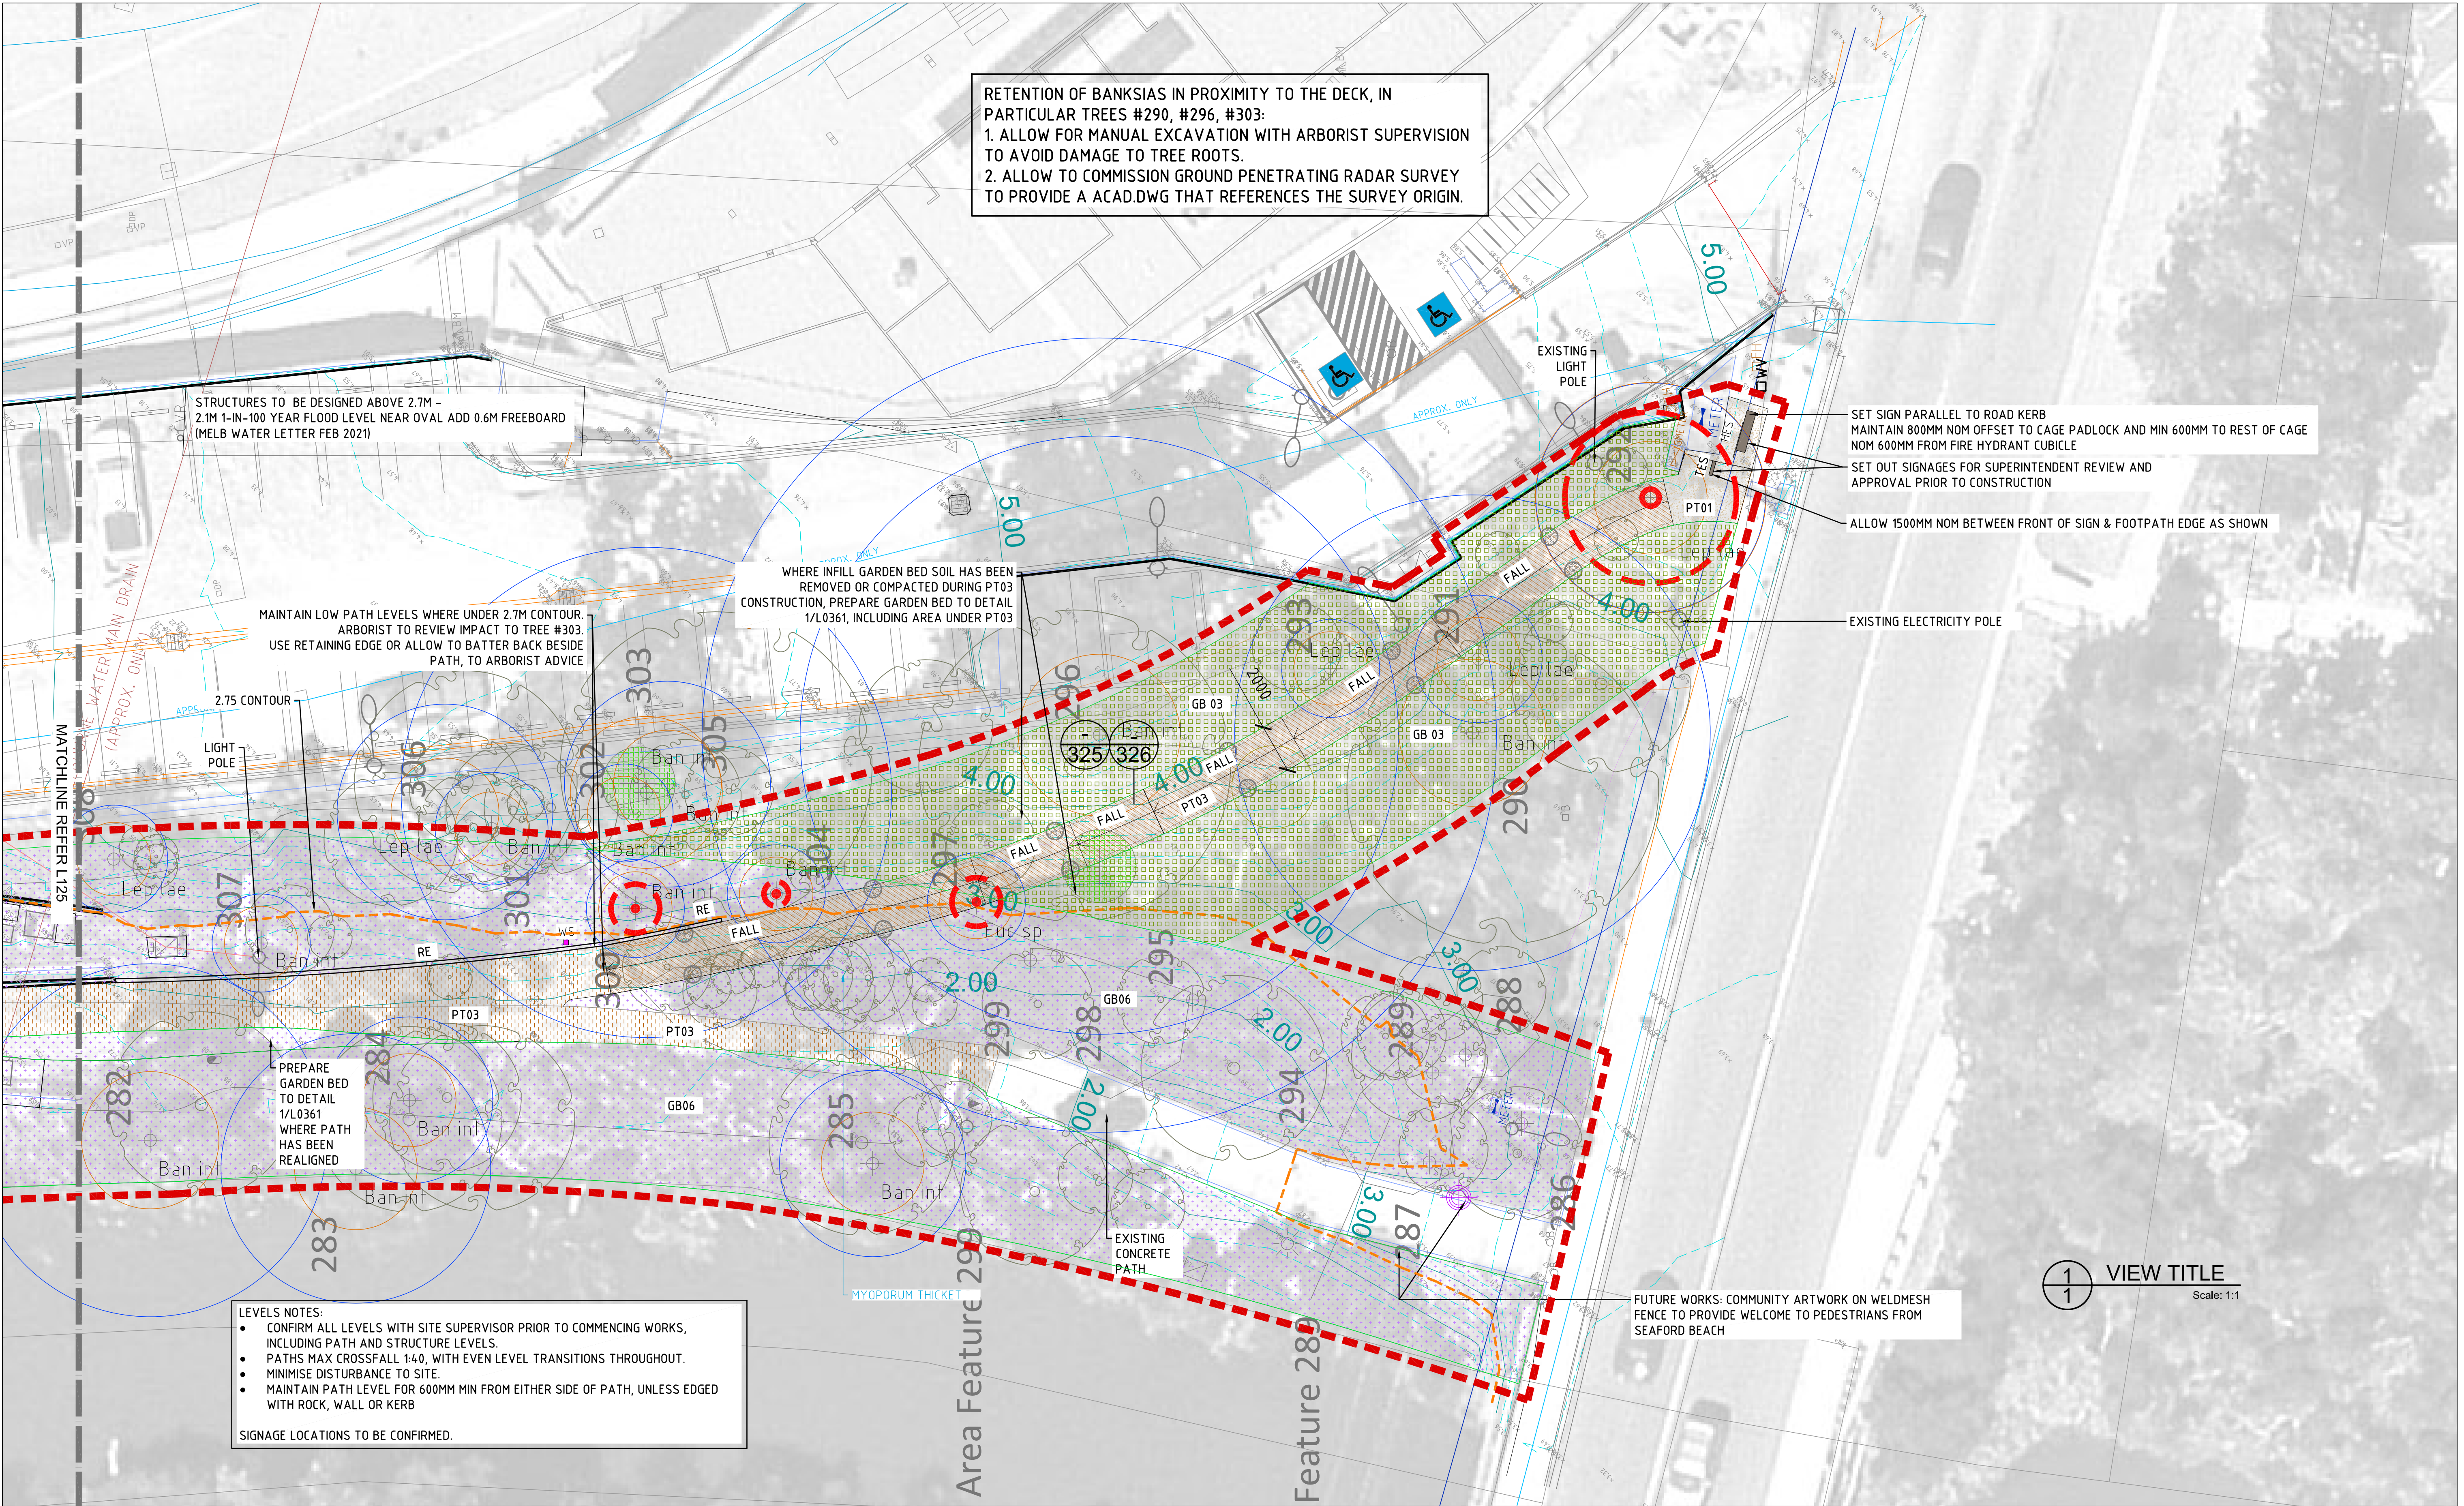

REFER L002 FOR LEGEND AND L003 & L004 FOR MATERIAL SCHEDULES

FOR TENDER
NOT FOR CONSTRUCTION

T1	TENDER ISSUE	TK	11/02/22	REV	DESCRIPTION	BY	DATE
REV	DESCRIPTION	BY	DATE	REV	DESCRIPTION	BY	DATE

© COPYRIGHT
This drawing and design remains the property of RUSH WRIGHT ASSOCIATES Pty Ltd and may not be copied in any way without prior written approval from RWA. ALL DIMENSIONS ARE IN MILLIMETERS. DO NOT SCALE DRAWINGS. VERIFY ALL DIMENSIONS AND LEVELS ON SITE BEFORE COMMENCING ANY WORK OR SHOP DRAWINGS OR ORDERING ANY MATERIALS. NOTIFY SUPERINTENDENT OF ANY DISCREPANCIES IMMEDIATELY.

IMPORTANT NOTE
THIS DRAWING MUST BE READ IN CONJUNCTION WITH THE OTHER CONTRACT DOCUMENTS AND ANY INSTRUCTIONS ISSUED DURING THE COURSE OF THE CONTRACT. IT IS THE RESPONSIBILITY OF CONTRACTORS TO VERIFY THE LOCATION OF ALL UNDERGROUND SERVICES PRIOR TO COMMENCING ANY EXCAVATIONS.

rushwright associates
Level 5, 105 Swan Street
Melbourne VIC 3000
Tel: 03 9604 4250
Fax: 03 9604 4251
info@rushwright.com

CLIENT
FRANKSTON
CITY COUNCIL

PROJECT
KANANOOK
CREEK
GARDENS

TITLE
LANDSCAPE
ENLARGEMENT PLAN 6

CREATED	TK	SCALE	1:125
STATUS	TE	1:125	
DRAWN	TK	CHECKED	APPROVED
TK	TK	MW	
DRAWING NO.	L126	REV	T1